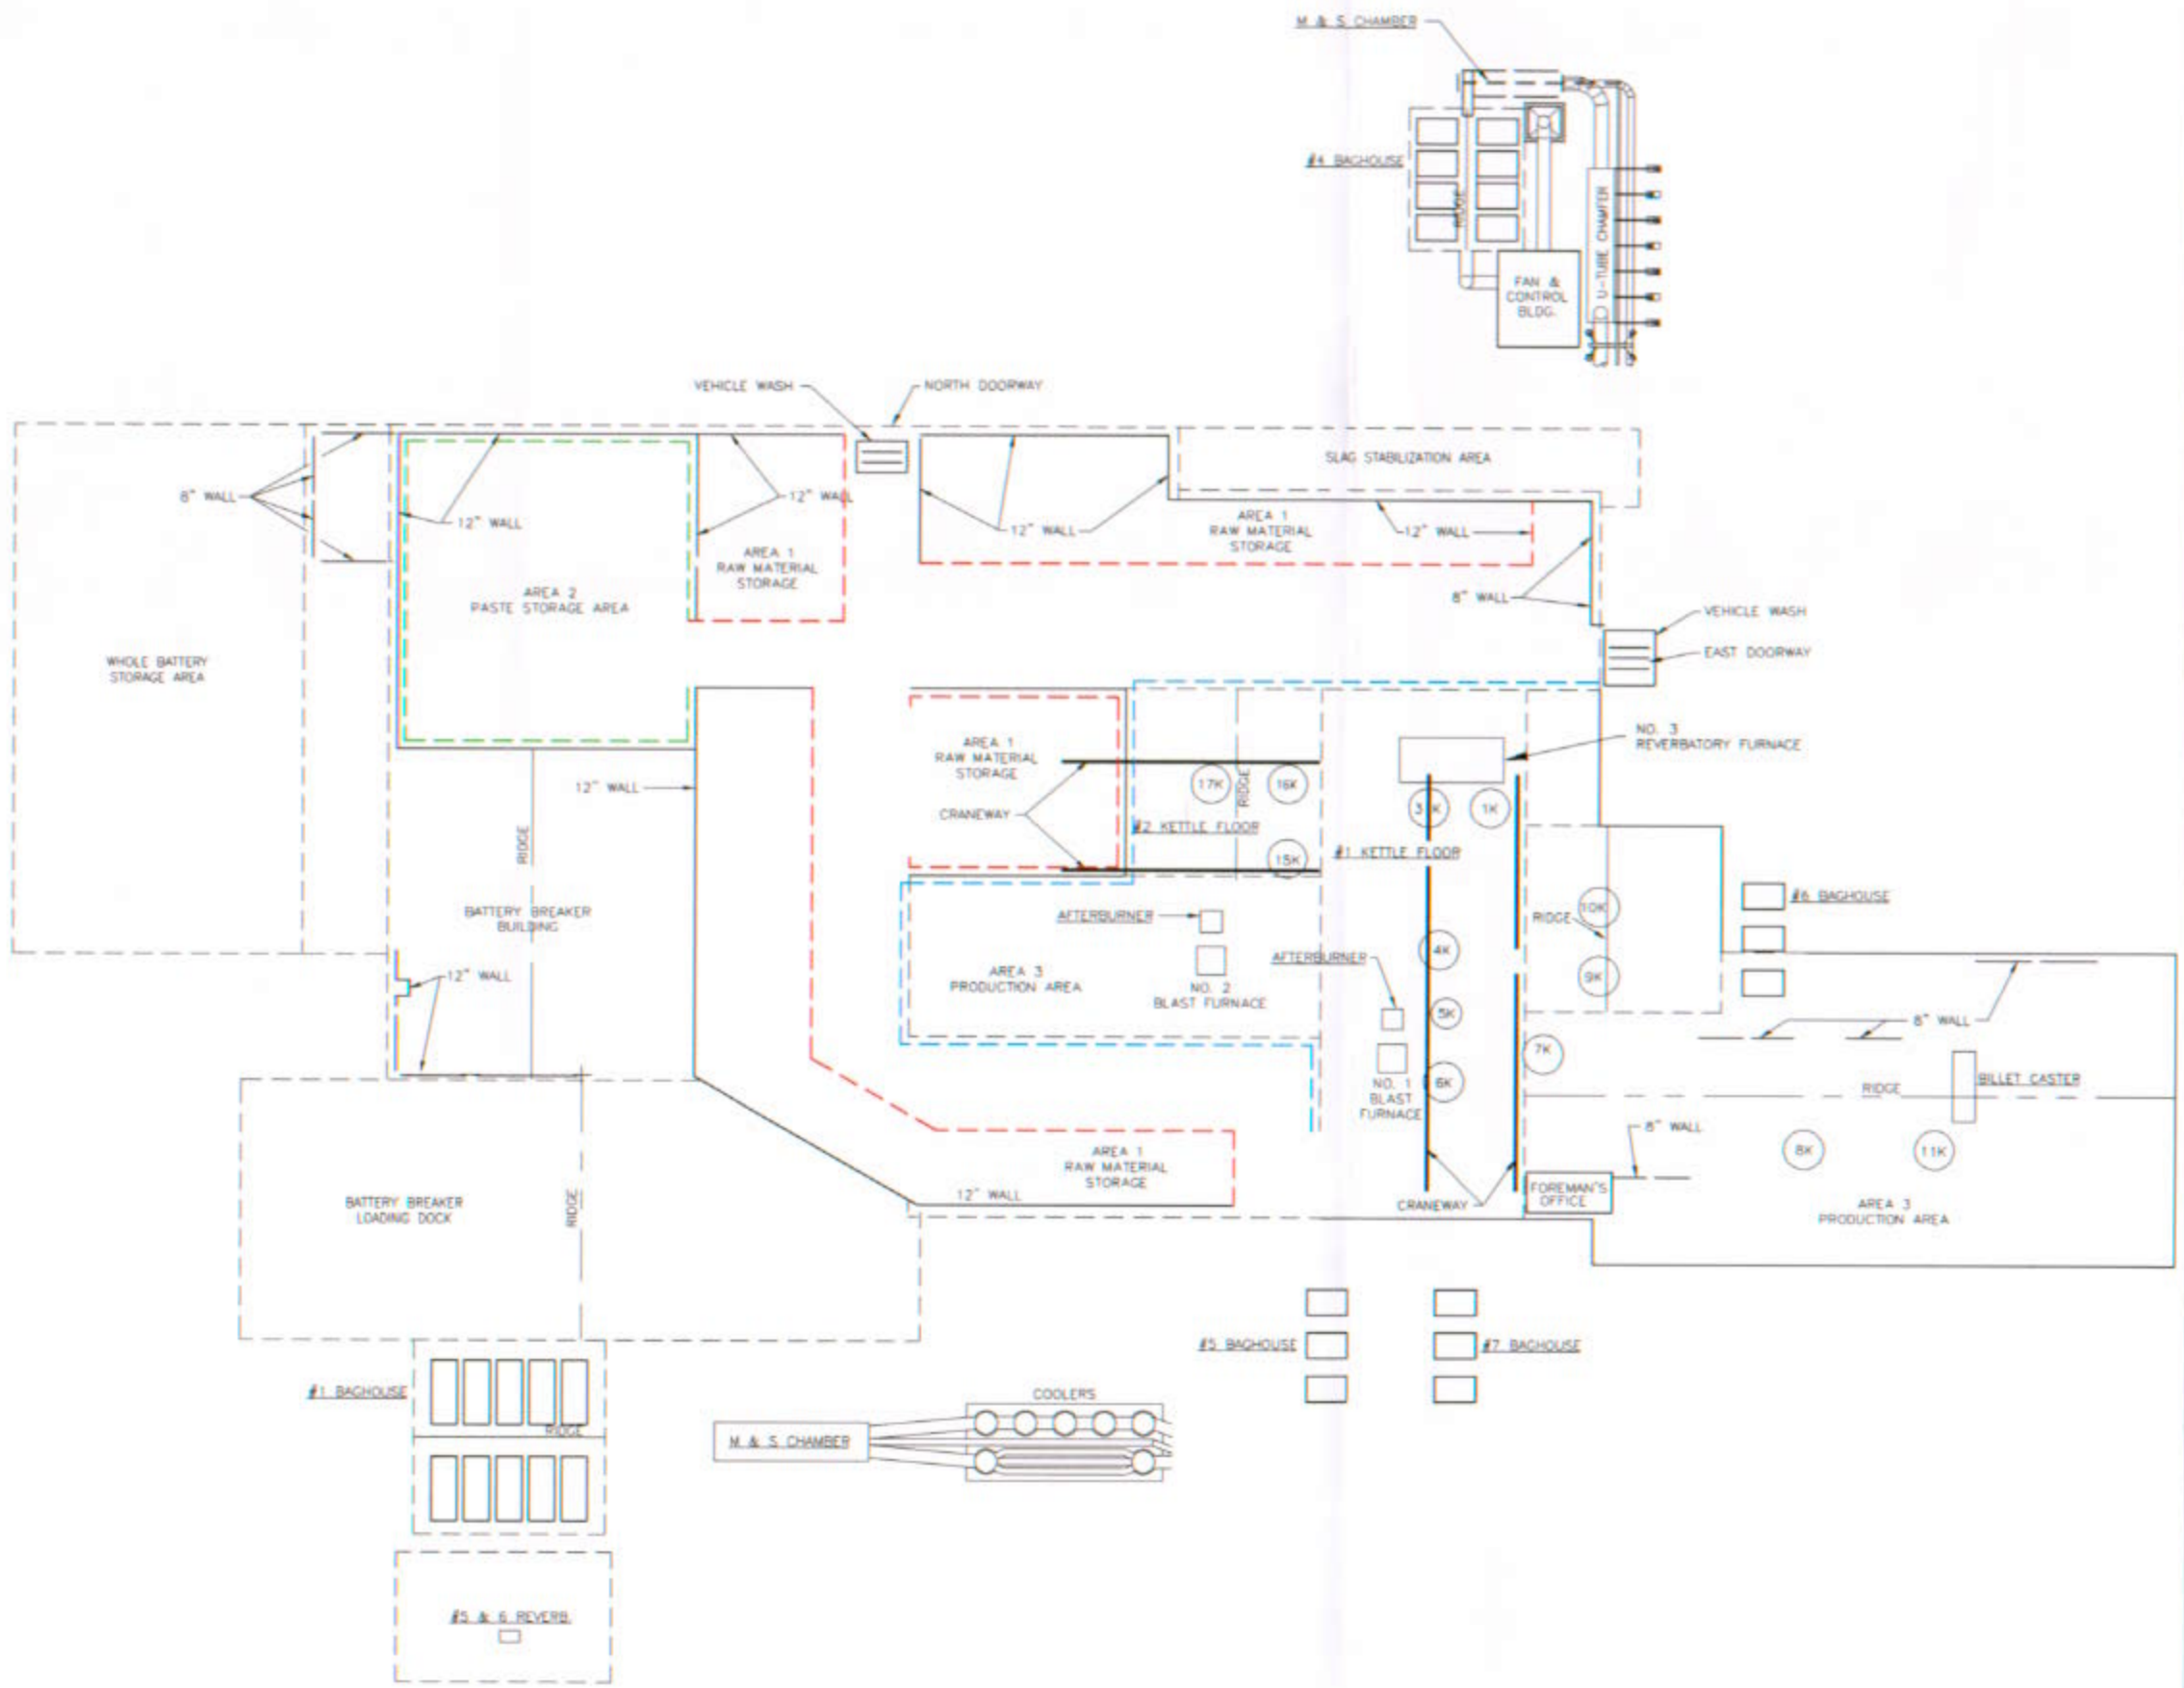

Legend

- Area 1 Raw Material Storage Areas
- Area 2 Paste Storage Area
- Area 3 Production Area

Reference:

Base map comprised from Exide Corporation drawing titled "Containment Building" for the Hazardous Waste Containment Building Certification drawing no. B24-810-01 drawn by C-K Associates, Inc. dated 11/03/99.

60 0 60

Scale: 1" = 60'

Containment Building Map

Groundwater Sampling and Analysis Plan
East Baton Rouge Parish

Exide Technologies
Baton Rouge, Louisiana

PROVIDENCE
ENGINEERING & ENVIRONMENTAL GROUP LLC
BATON ROUGE, LOUISIANA

Doc Code	028-001	Drawn:	LMH	4
		Checked:	TAB	
Dwg. No.:	028-001-B007	Approved:	TAB	Figure
		Date:	10/10/01C	