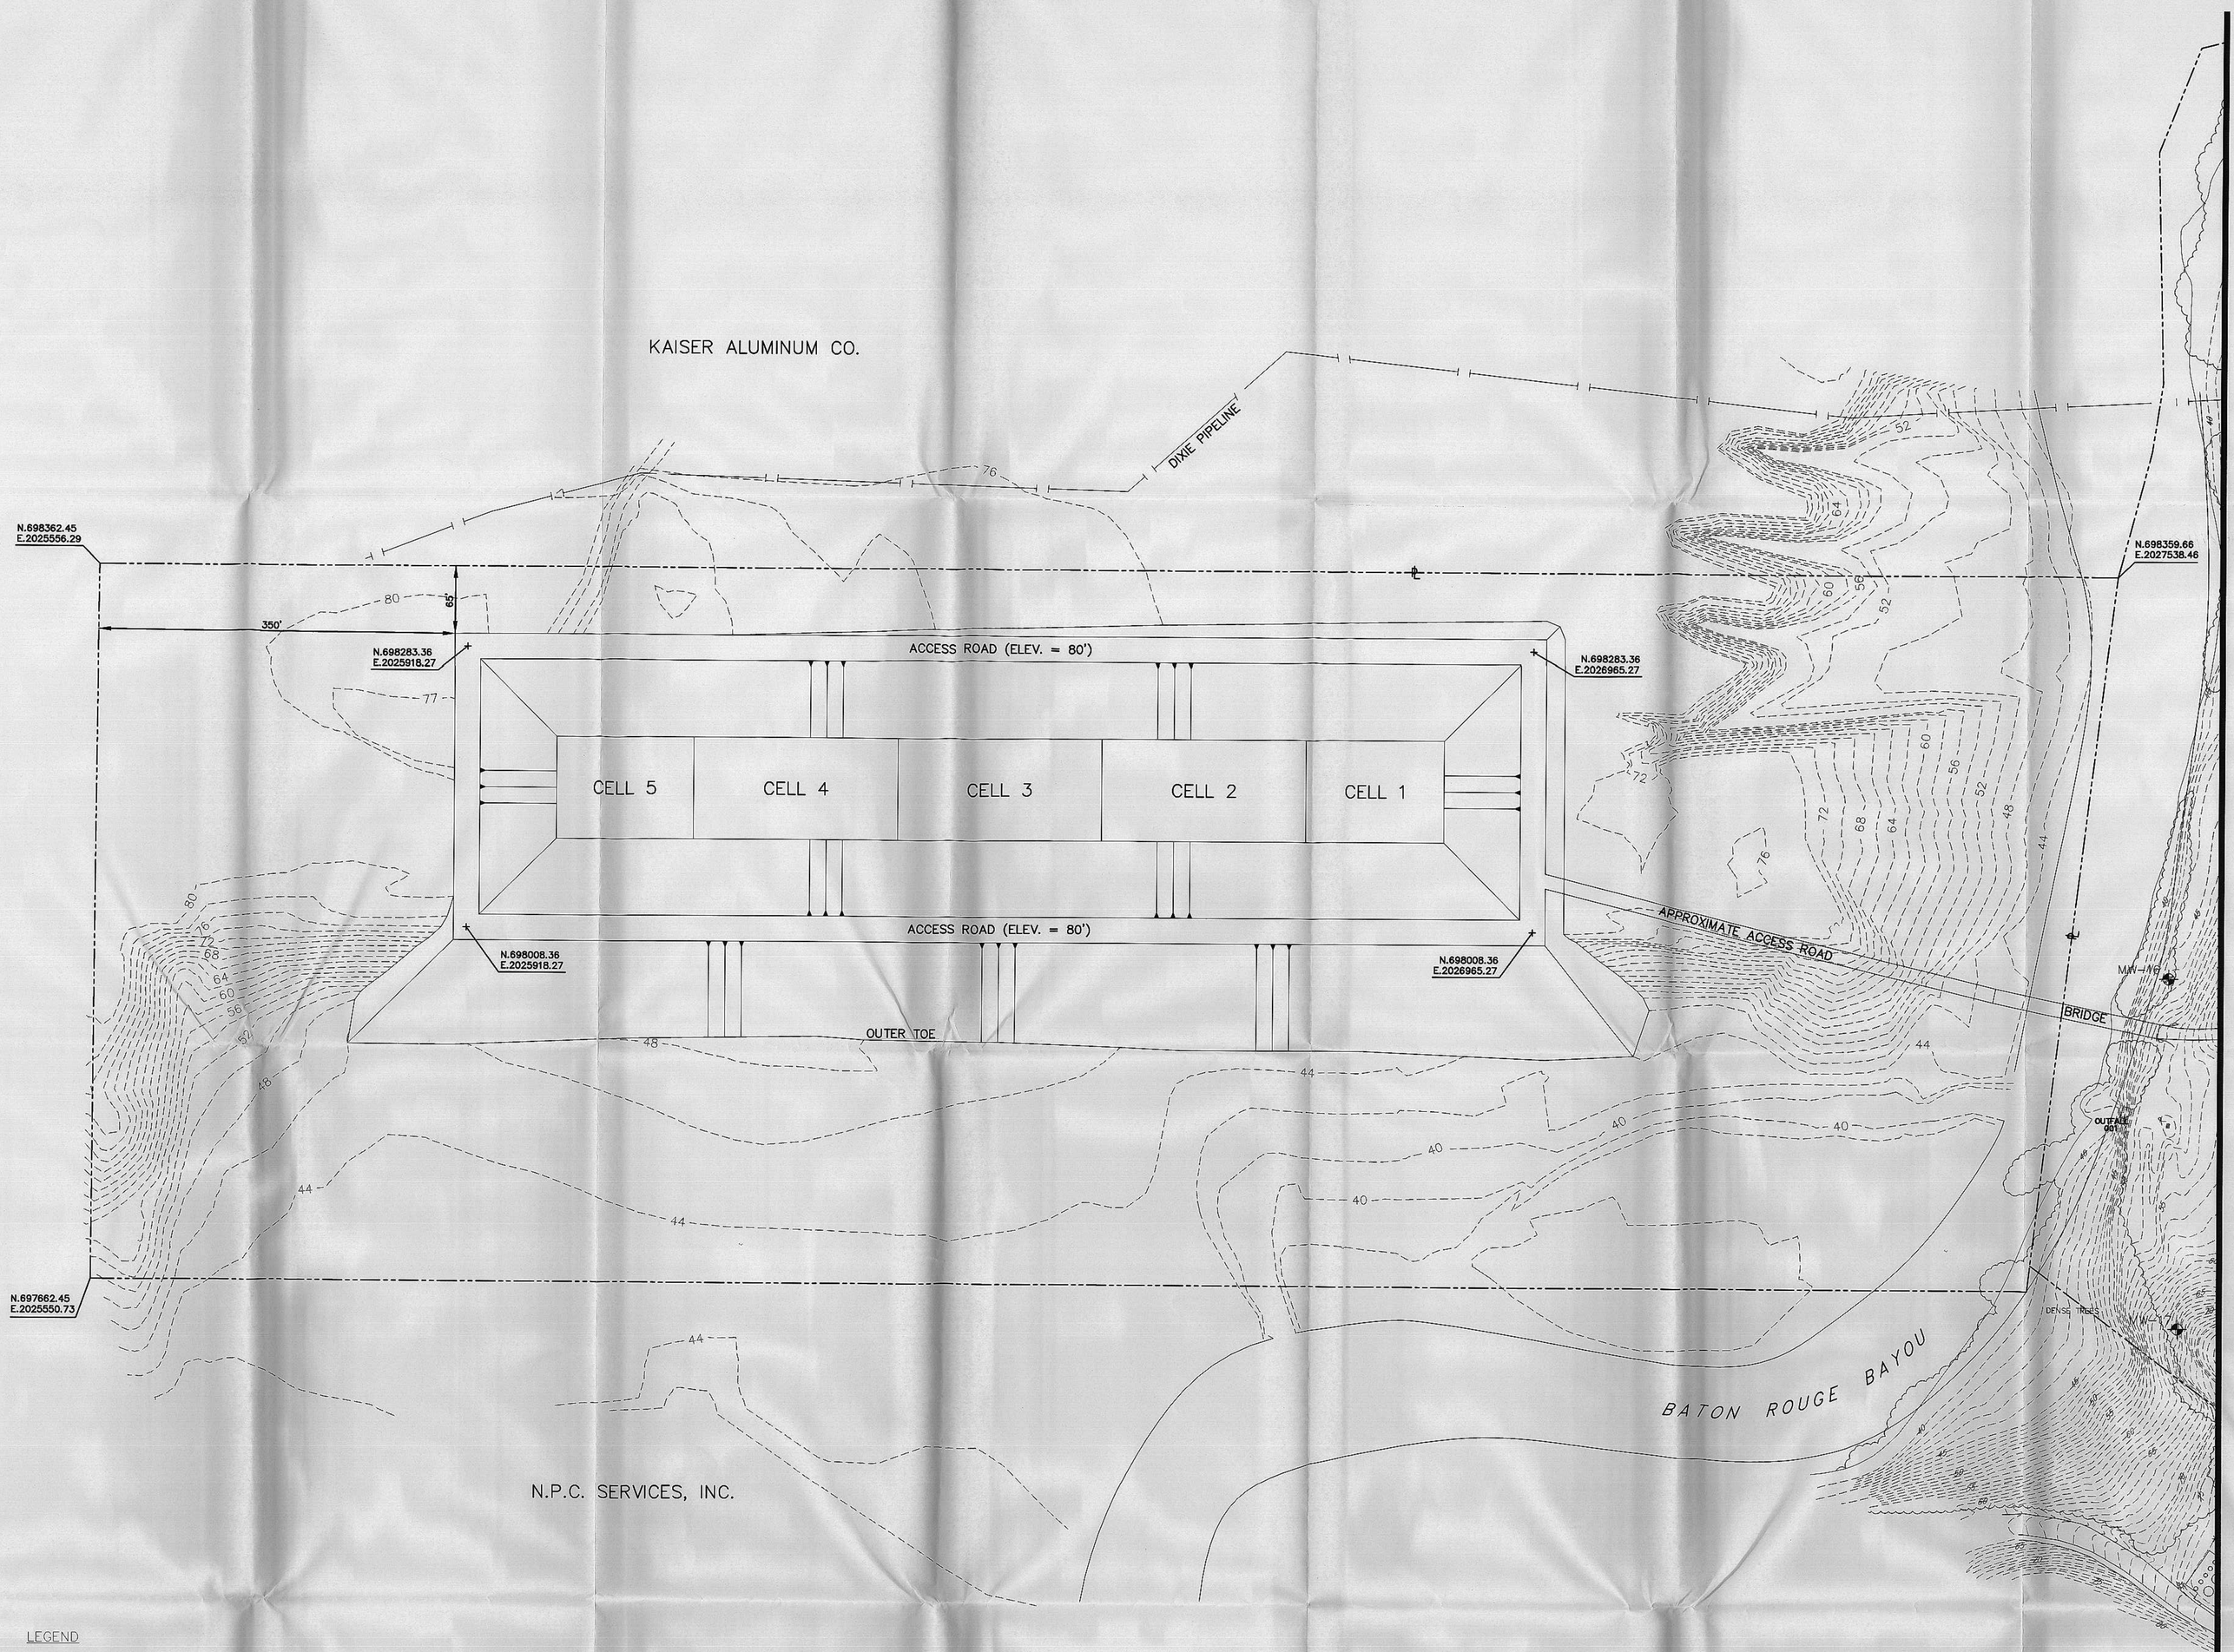

MATCH LINE SEE FIGURE 1A

LEGEND

- PROPERTY LINE
- EXISTING CONTOUR
- TREE LINE
- TREES AND SHRUBS
- MW-15A EXISTING MONITORING WELL LOCATION
- RAILROAD
- DRAINAGE FLOW
- EXISTING FENCE

GENERAL NOTES:

1. TOPOGRAPHIC INFORMATION BASED ON AERIAL SURVEY PERFORMED BY GULF COAST MAPPING ON SEPTEMBER 4, 2001.
2. PROPERTY LINE INFORMATION OBTAINED FROM MAY 1991 SURVEY PERFORMED BY M.J. DEFIELD AND ASSOCIATES, INC. (BATON ROUGE) AND SEPTEMBER 18, 1995 SURVEY PERFORMED BY FORTE AND TABLADA, INC. (BATON ROUGE).
3. NO WETLANDS MAPPING HAS BEEN COMPLETED AT THE FACILITY AND THEREFORE NO SUCH INFORMATION IS INCLUDED ON THIS PLATE.
4. TOPOGRAPHY, PROPERTY LINES AND CELL LOCATIONS FOR SOLID WASTE LANDFILL WEST OF BATON ROUGE BAYOU FROM C-K ASSOCIATES, INC. DRAWING No. C24-502-39 DATED DECEMBER 4, 1996.
5. SEE LEGAL DESCRIPTIONS IN APPENDIX 18 FOR MORE INFORMATION.

50 0 50 100
SCALE IN FEET

EXIDE TECHNOLOGIES
BATON ROUGE, LOUISIANA

Scale:	1" = 50'
Originator By:	P.G.S.
Drawn By:	P.S.G.
Checked By:	P.G.S.
Project Mgr.:	P.G.S.
Project No.:	2003-1058-01
Dwg No.	2003-1058-01-02
Approved: JUL 23 2003	Date:

TOPOGRAPHIC MAP

Advanced GeoServices Corp.
1055 Andrew Drive, Suite A
West Chester, Pennsylvania 19380
(610) 840-9100
FAX: (610) 840-9199

FIGURE: **1B**

e:\EXIDE\DRAWINGS\baton rouge\2003-1058-01\2003-1058-01-02